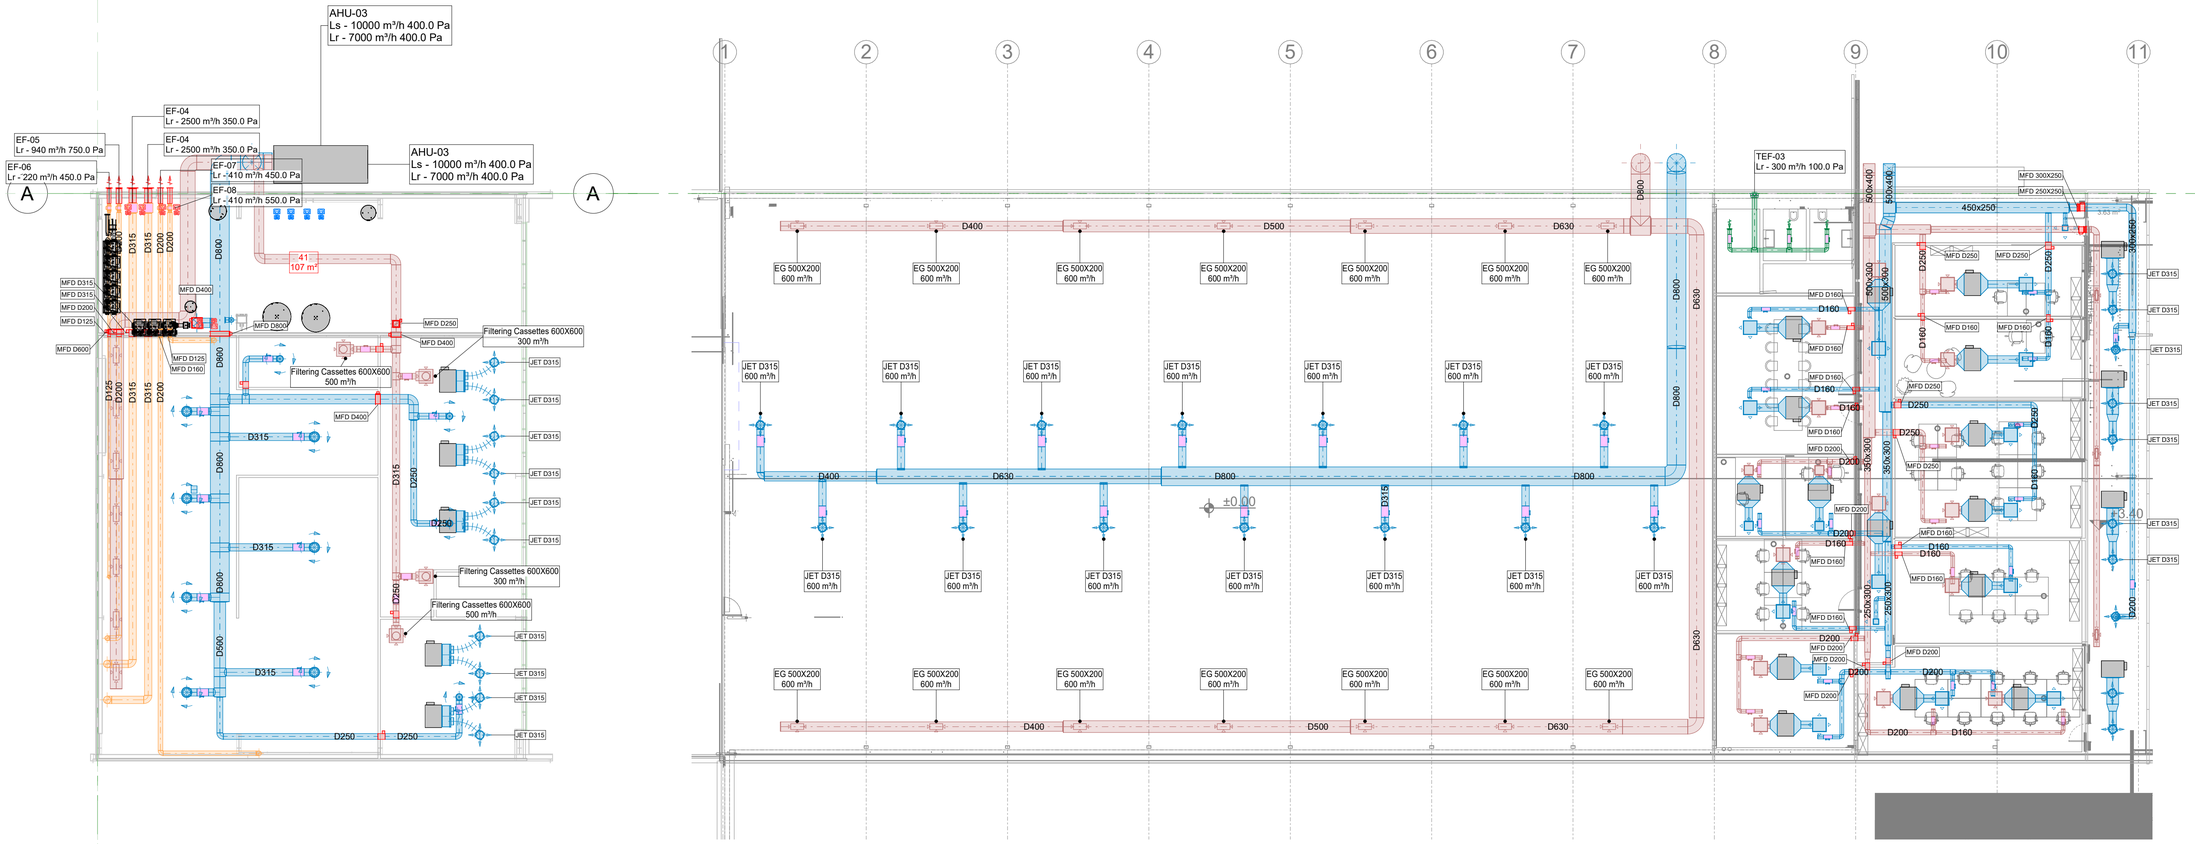


1

BuildOn

Revision Schedule

Rev.	Description	Date

Project Name

Client Name

Address

Position Name/Surname

STAGE DATE
19/07/2022

Sheet Name
Ventilation Level 2

Sheet Number
102