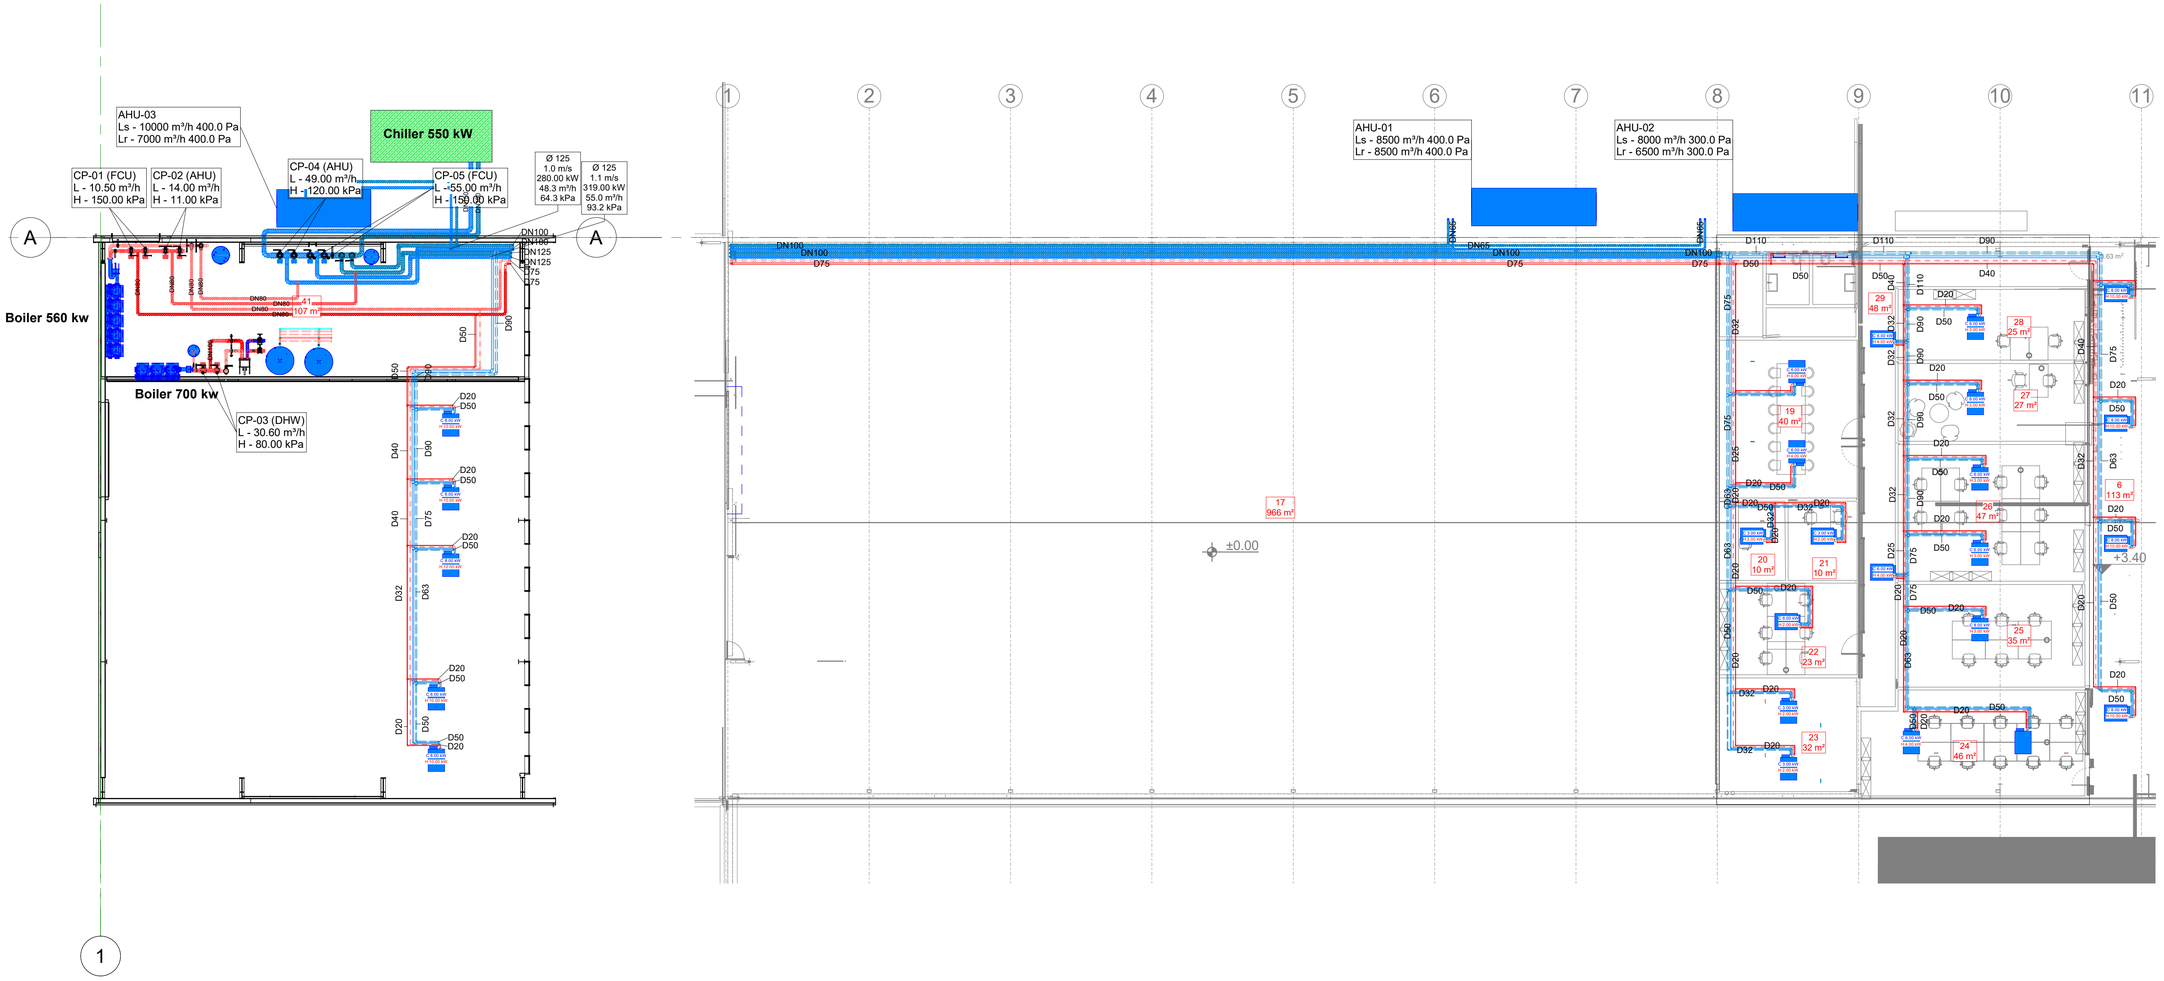


Revision Schedule

Rev.	Description	Date

Project Name

Client Name

Address

Position Name/Surname

STAGE DATE 19/07/2022

Sheet Name
Heating-Cooling Level 2

Sheet Number
202