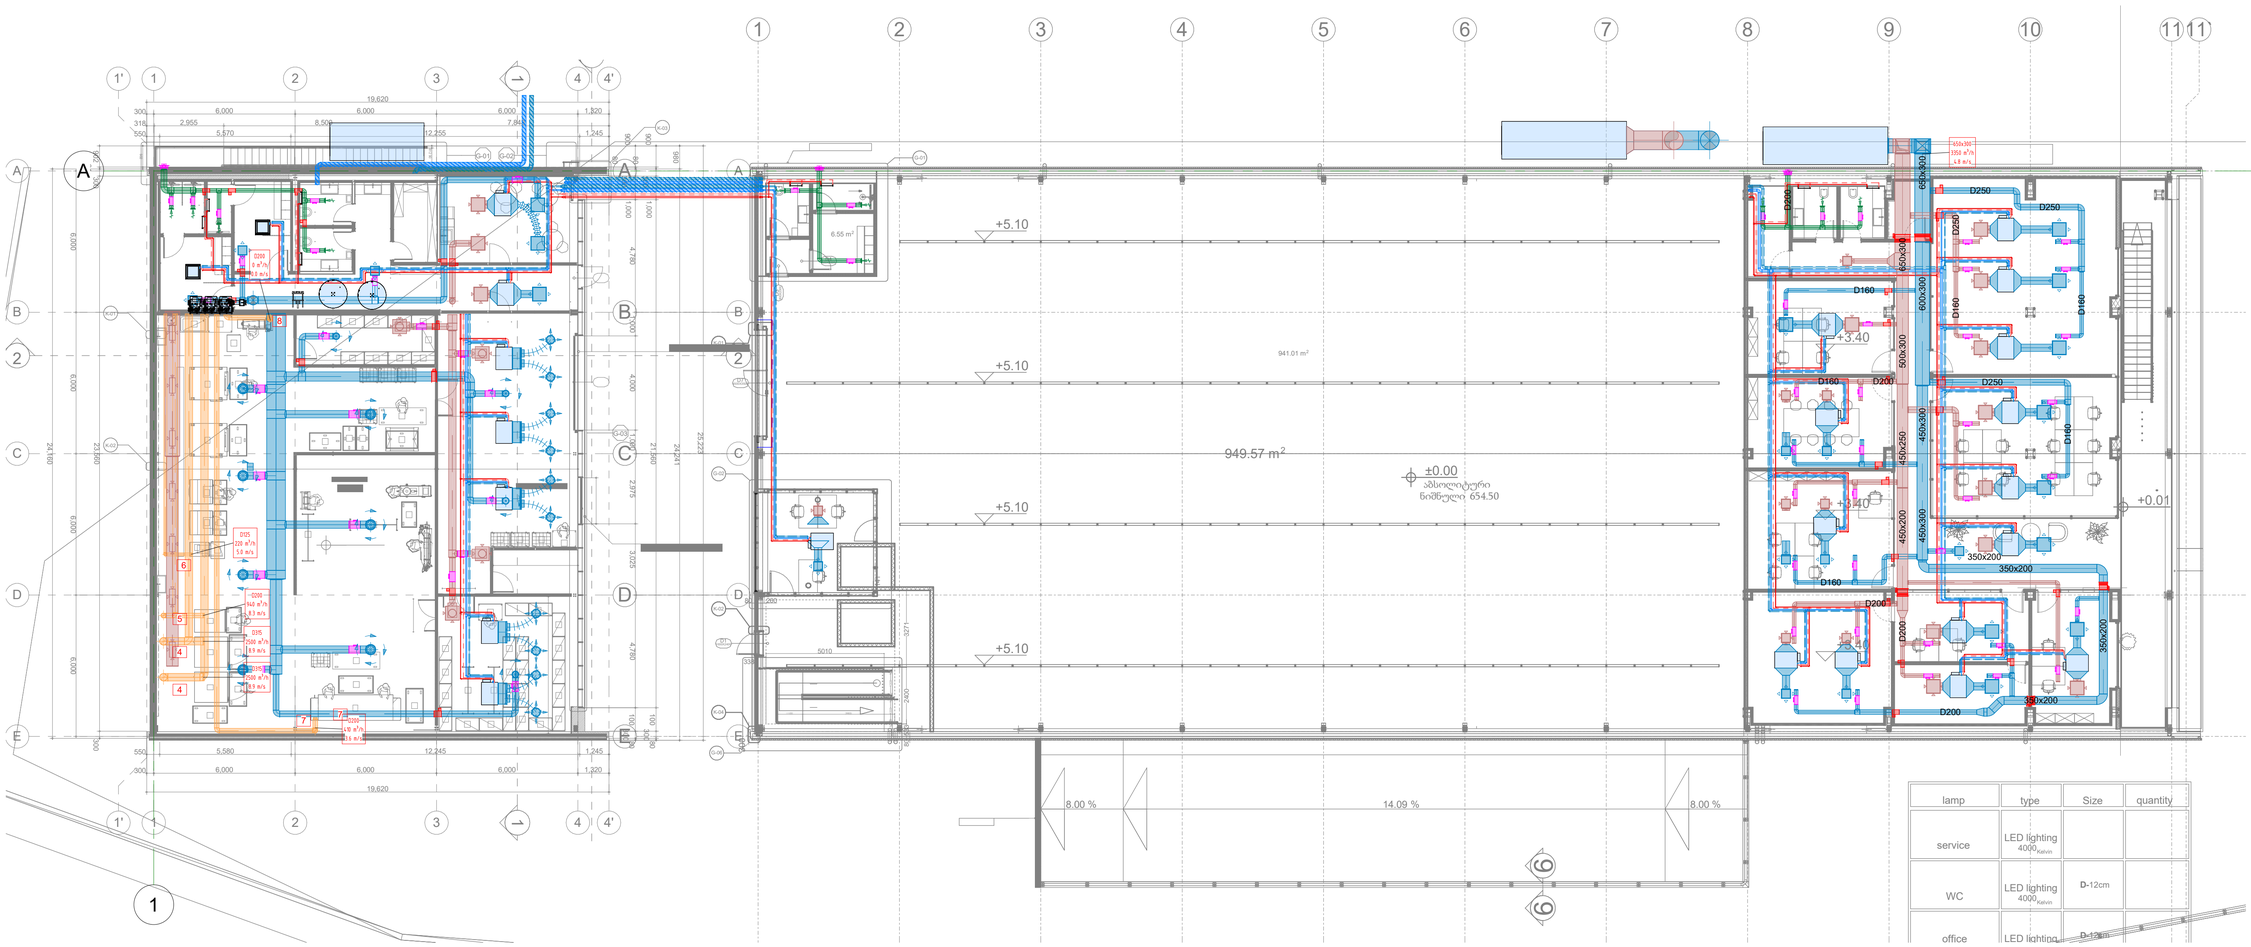


lamp	type	Size	quantity
service	LED lighting 4000 Kelvin		
WC	LED lighting 4000 Kelvin	D-12cm	
office	LED lighting	D-12cm	

BuildOn

Revision Schedule

Rev.	Description	Date

Project Name

Client Name

Address

Position Name/Surname

STAGE

DATE 19/07/2022

Sheet Name
Coordination Level 1

Sheet Number
301