
BuildOn

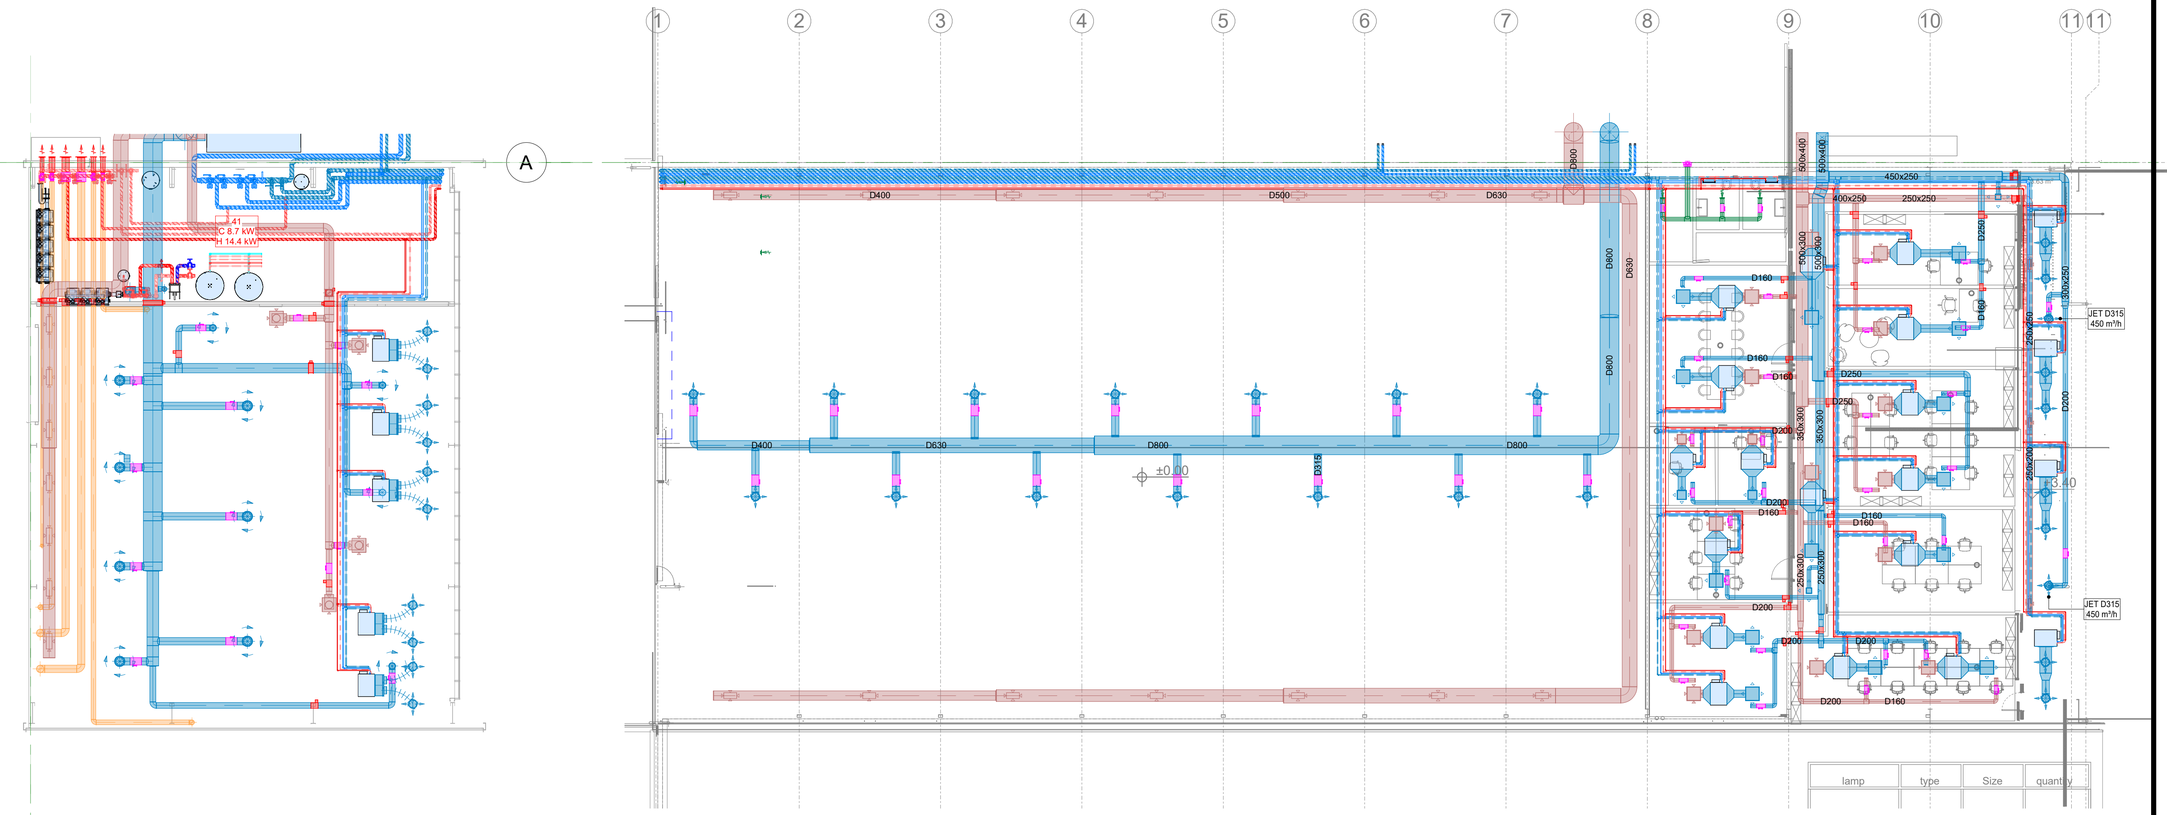

Revision Schedule

Rev.	Description	Date

Project Name

Client Name

Address

Position Name/Surname

STAGE

DATE
19/07/2022

Sheet Name
Coordination Level 2

Sheet Number
302