საერთო ფართი: 1699.70მ²
ტერასის ფართი: 414.648მ²
ბინების რაოდენობა: 13

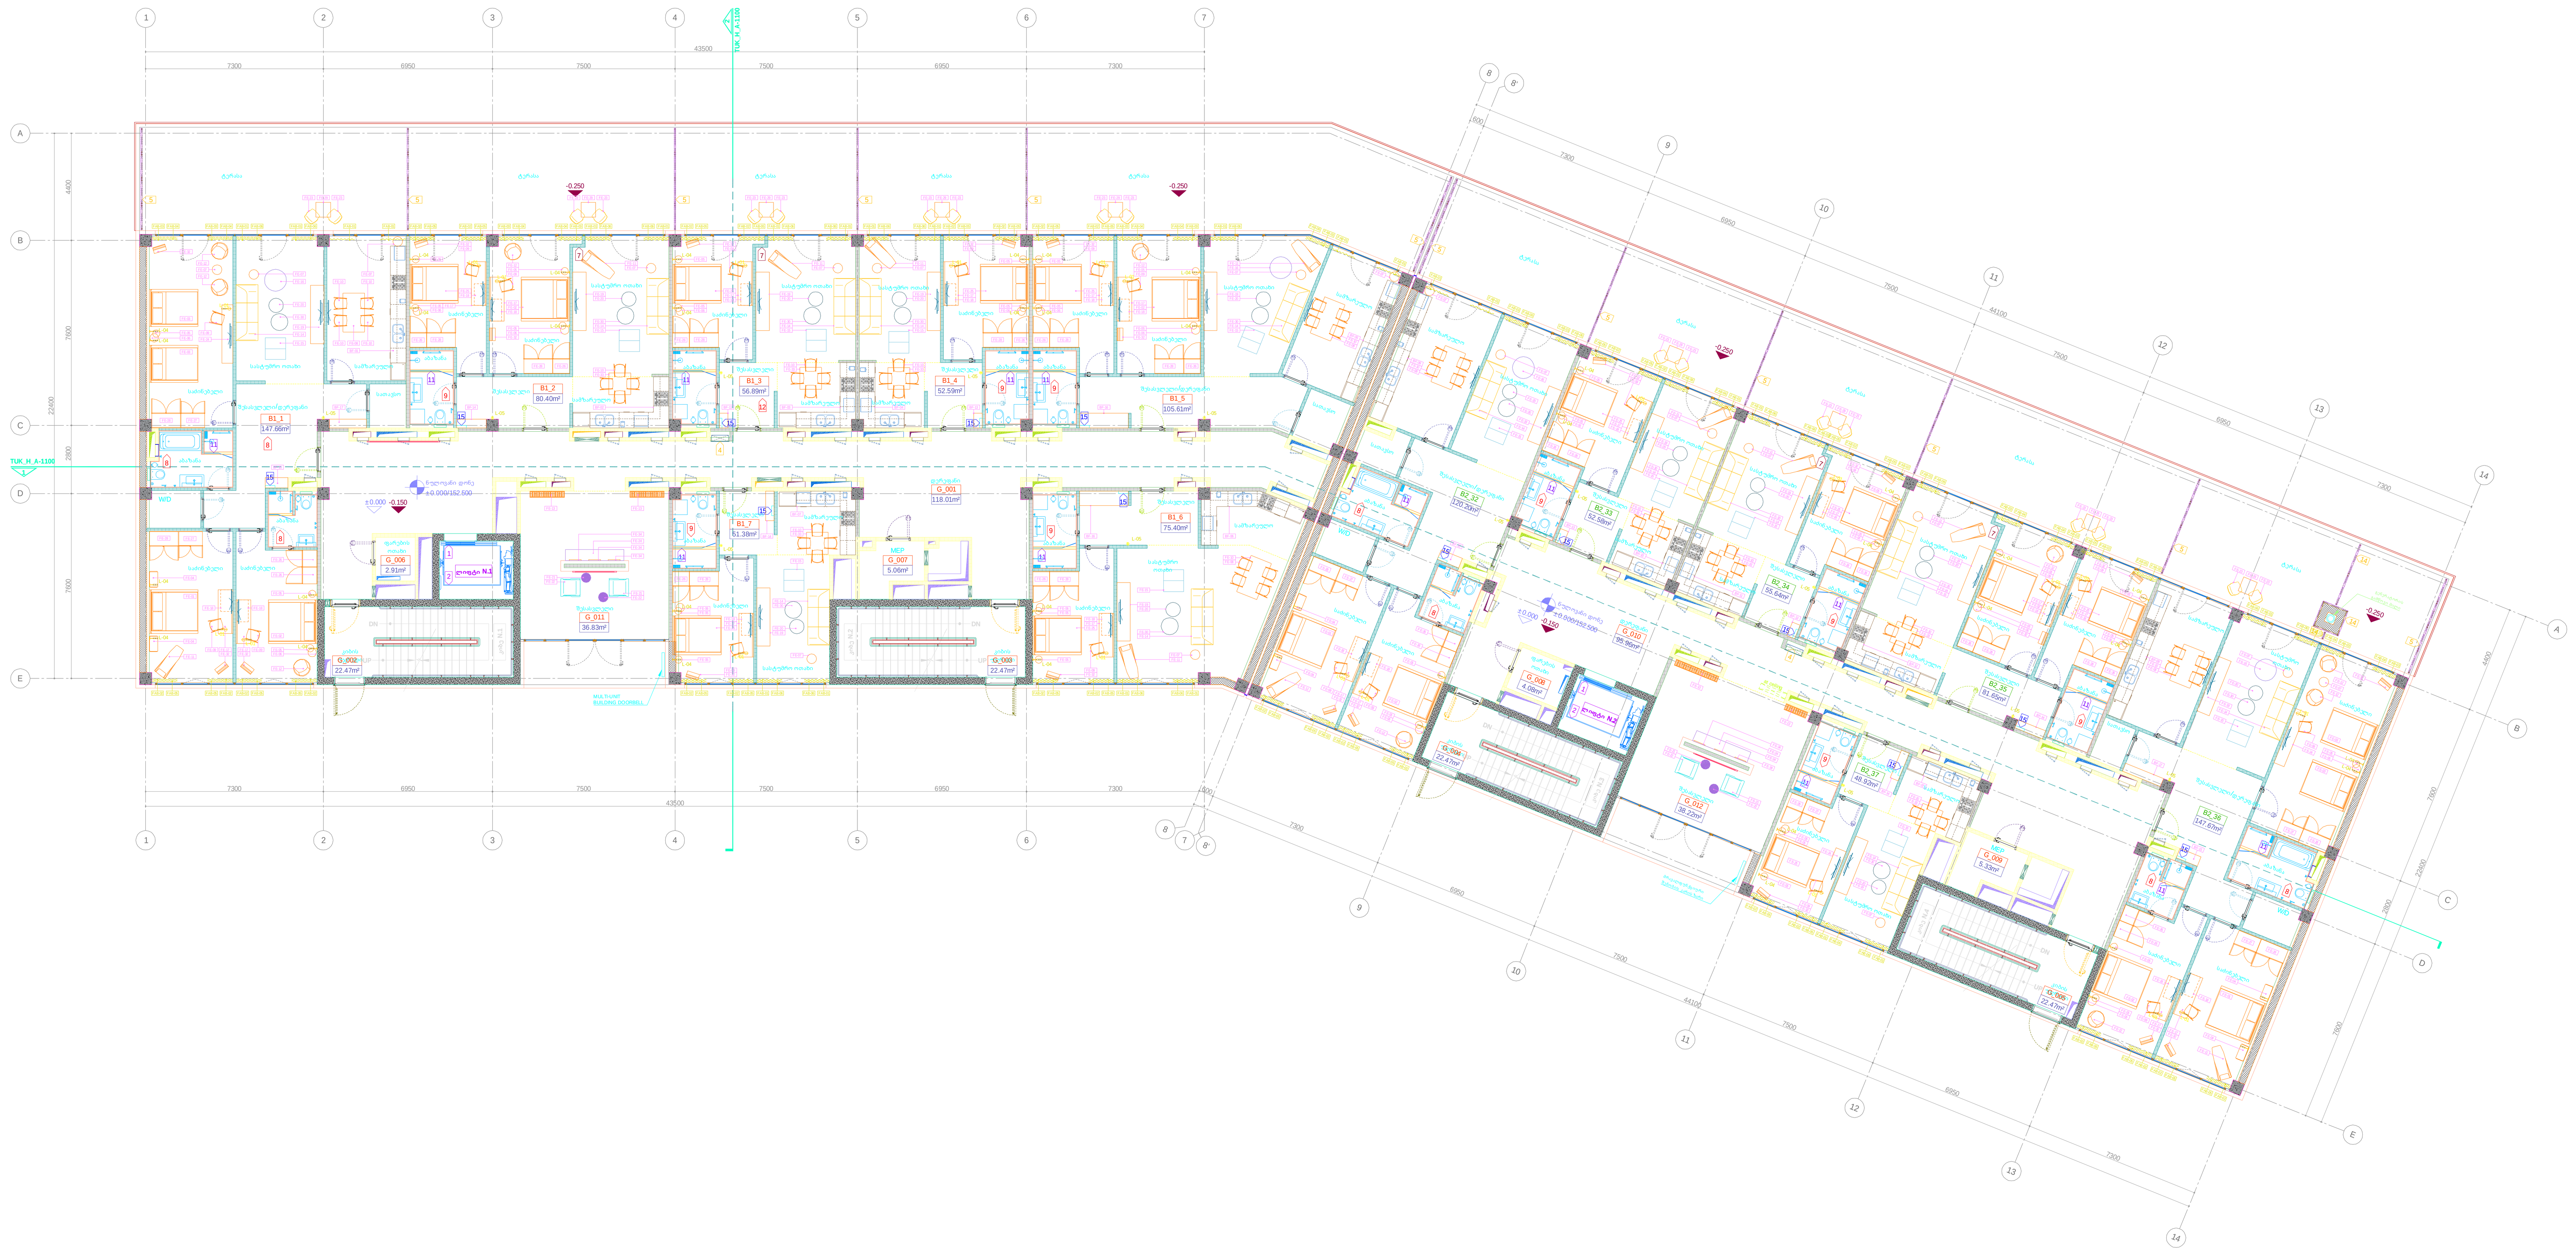

WARNING!
THIS DRAWINGS IS FOR INFORMATION ONLY TO BE USED BY THE CONTRACTORS FOR ARCHITECTURAL INFORMATION OF INTERIOR & EXTERIOR CONDITIONS. IT HAS BEEN MADE FROM AVAILABLE INFORMATION, HOWEVER MEASUREMENTS ARE TO BE VERIFIED ON THE PROJECT SITE. THIS DRAWING MUST BE VERIFIED AND APPROVED PRIOR TO FINAL DETAILING AND FABRICATION. THIS DRAWING IS THE PROPERTY OF DEPHANI AND IS NOT TO BE REPRODUCED OR COPIED IN WHOLE OR IN PART. IT IS ONLY TO BE USED FOR THE PROJECT SITE SPECIFICALLY IDENTIFIED HEREIN AND IS NOT TO BE USED ON ANY OTHER PROJECT. IT IS TO BE RETURNED UPON REQUEST.

"PROGRESI" ltd

MEP Engineering CO
Istanbul, Turkey

KEY

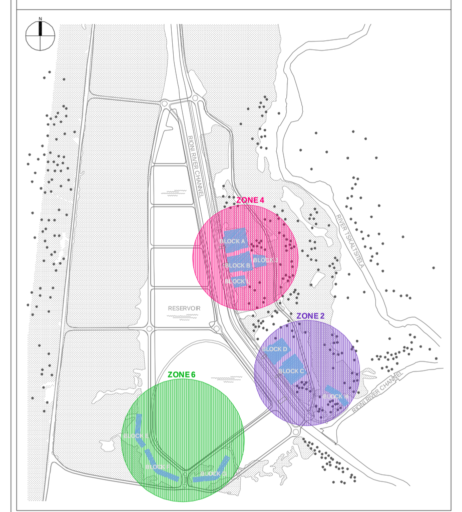

REVISION A

SYMBOLS / DESCRIPTIONS

ქუთაისის ტექნიკური უნივერსიტეტი

PROJECT

მე-2 ზონა, "H" კორპუსი
პროფესორების საცხოვრებელი
შეკიდული ჭერის გეგმა
ნულოვანი დონის გეგმა ±0.000/152.500

TITLE

DATE	REVISION
02.03.2020	რედაქცია A
25.11.2019	100% სამშენებლო დოკუმენტაცია
08.10.2018	100% ესკიზური პროექტი / ფაზა II

CONTRACT No.	001
PROJECT No.	17T-001A
SCALE / SHEET SIZE	1:100 / 900x1800მმ
DRAWN	T.J.
CHECKED	T.M.
REVISION	A
DATE	02.03.20
APPROVED	-

FILE NAME TUK_H_A-401

TUK_H_A-401

SHEET No.