საერთო ფართი: 1722.27მ²
აივნის ფართი: 290.00მ²
ბინების რაოდენობა: 15

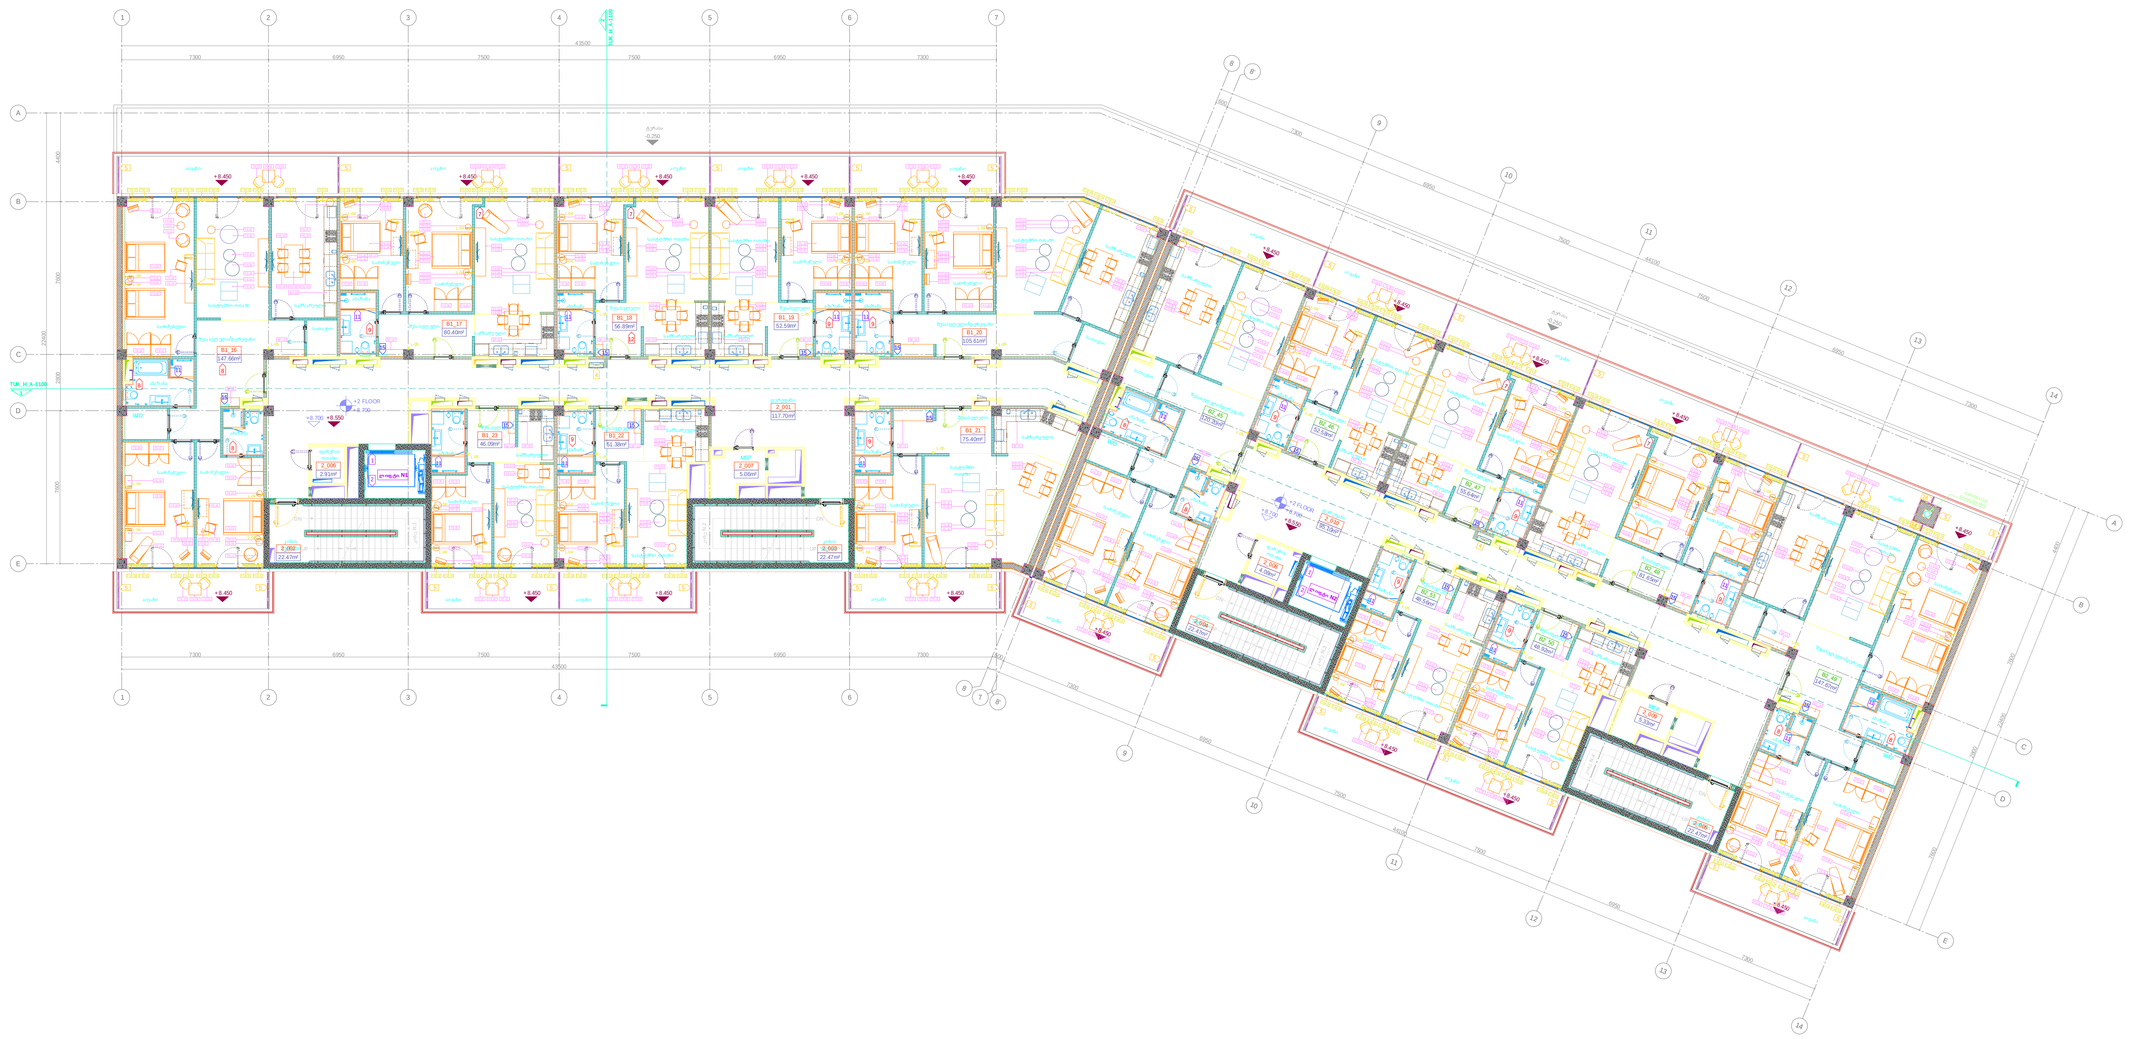

SCALE 1:100
SCALE 1:100 1m 2m 3m 4m

SHEET NOTES

SHEET NOTES

REVISION A

SYMBOLS / DESCRIPTIONS

DEPHANI ARCHITECTURE&DESIGN

WARNING!
THIS DRAWINGS IS FOR INFORMATION ONLY TO BE USED BY THE CONTRACTORS FOR ARCHITECTURAL INFORMATION OF INTERIOR & EXTERIOR CONDITIONS. IT HAS BEEN MADE FROM AVAILABLE INFORMATION, HOWEVER MEASUREMENTS ARE TO BE VERIFIED ON THE PROJECT SITE. THIS DRAWING MUST BE VERIFIED AND APPROVED PRIOR TO FINAL DETAILING AND FABRICATION. THIS DRAWING IS THE PROPERTY OF DEPHANI AND IS NOT TO BE REPRODUCED OR COPIED IN WHOLE OR IN PART. IT IS ONLY TO BE USED FOR THE PROJECT SITE SPECIFICALLY IDENTIFIED HEREIN AND IS NOT TO BE USED ON ANY OTHER PROJECT. IT IS TO BE RETURNED UPON REQUEST.

"FIGURES" M

MEP Engineering CO
Istanbul, Turkey

KEY

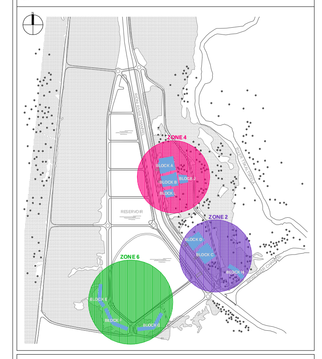

ქუთაისის ტექნიკური უნივერსიტეტი

PROJECT

მე-2 ზონა, "H" კორპუსი
პროფესორების საცხოვრებელი
შეკიდული ჭერის გეგმა
+2 სართულის გეგმა +8.700

TITLE

DATE	REVISION
02.03.2020	ჩამატება A
23.11.2018	100% საპროექტო დოკუმენტაცია
08.10.2018	100% პროექტის პირველი ეტაპის შეთანხმება

CONTRACT No.	001
PROJECT No.	177-001A
SCALE / SHEET SIZE	1:100 / 900x1200mm
DRAWN	T.J.
CHECKED	T.M.
REVISION	A
DATE	02.03.20
APPROVED	-

FILE NAME TUK_H_A-403

TUK_H_A-403

SHEET No.